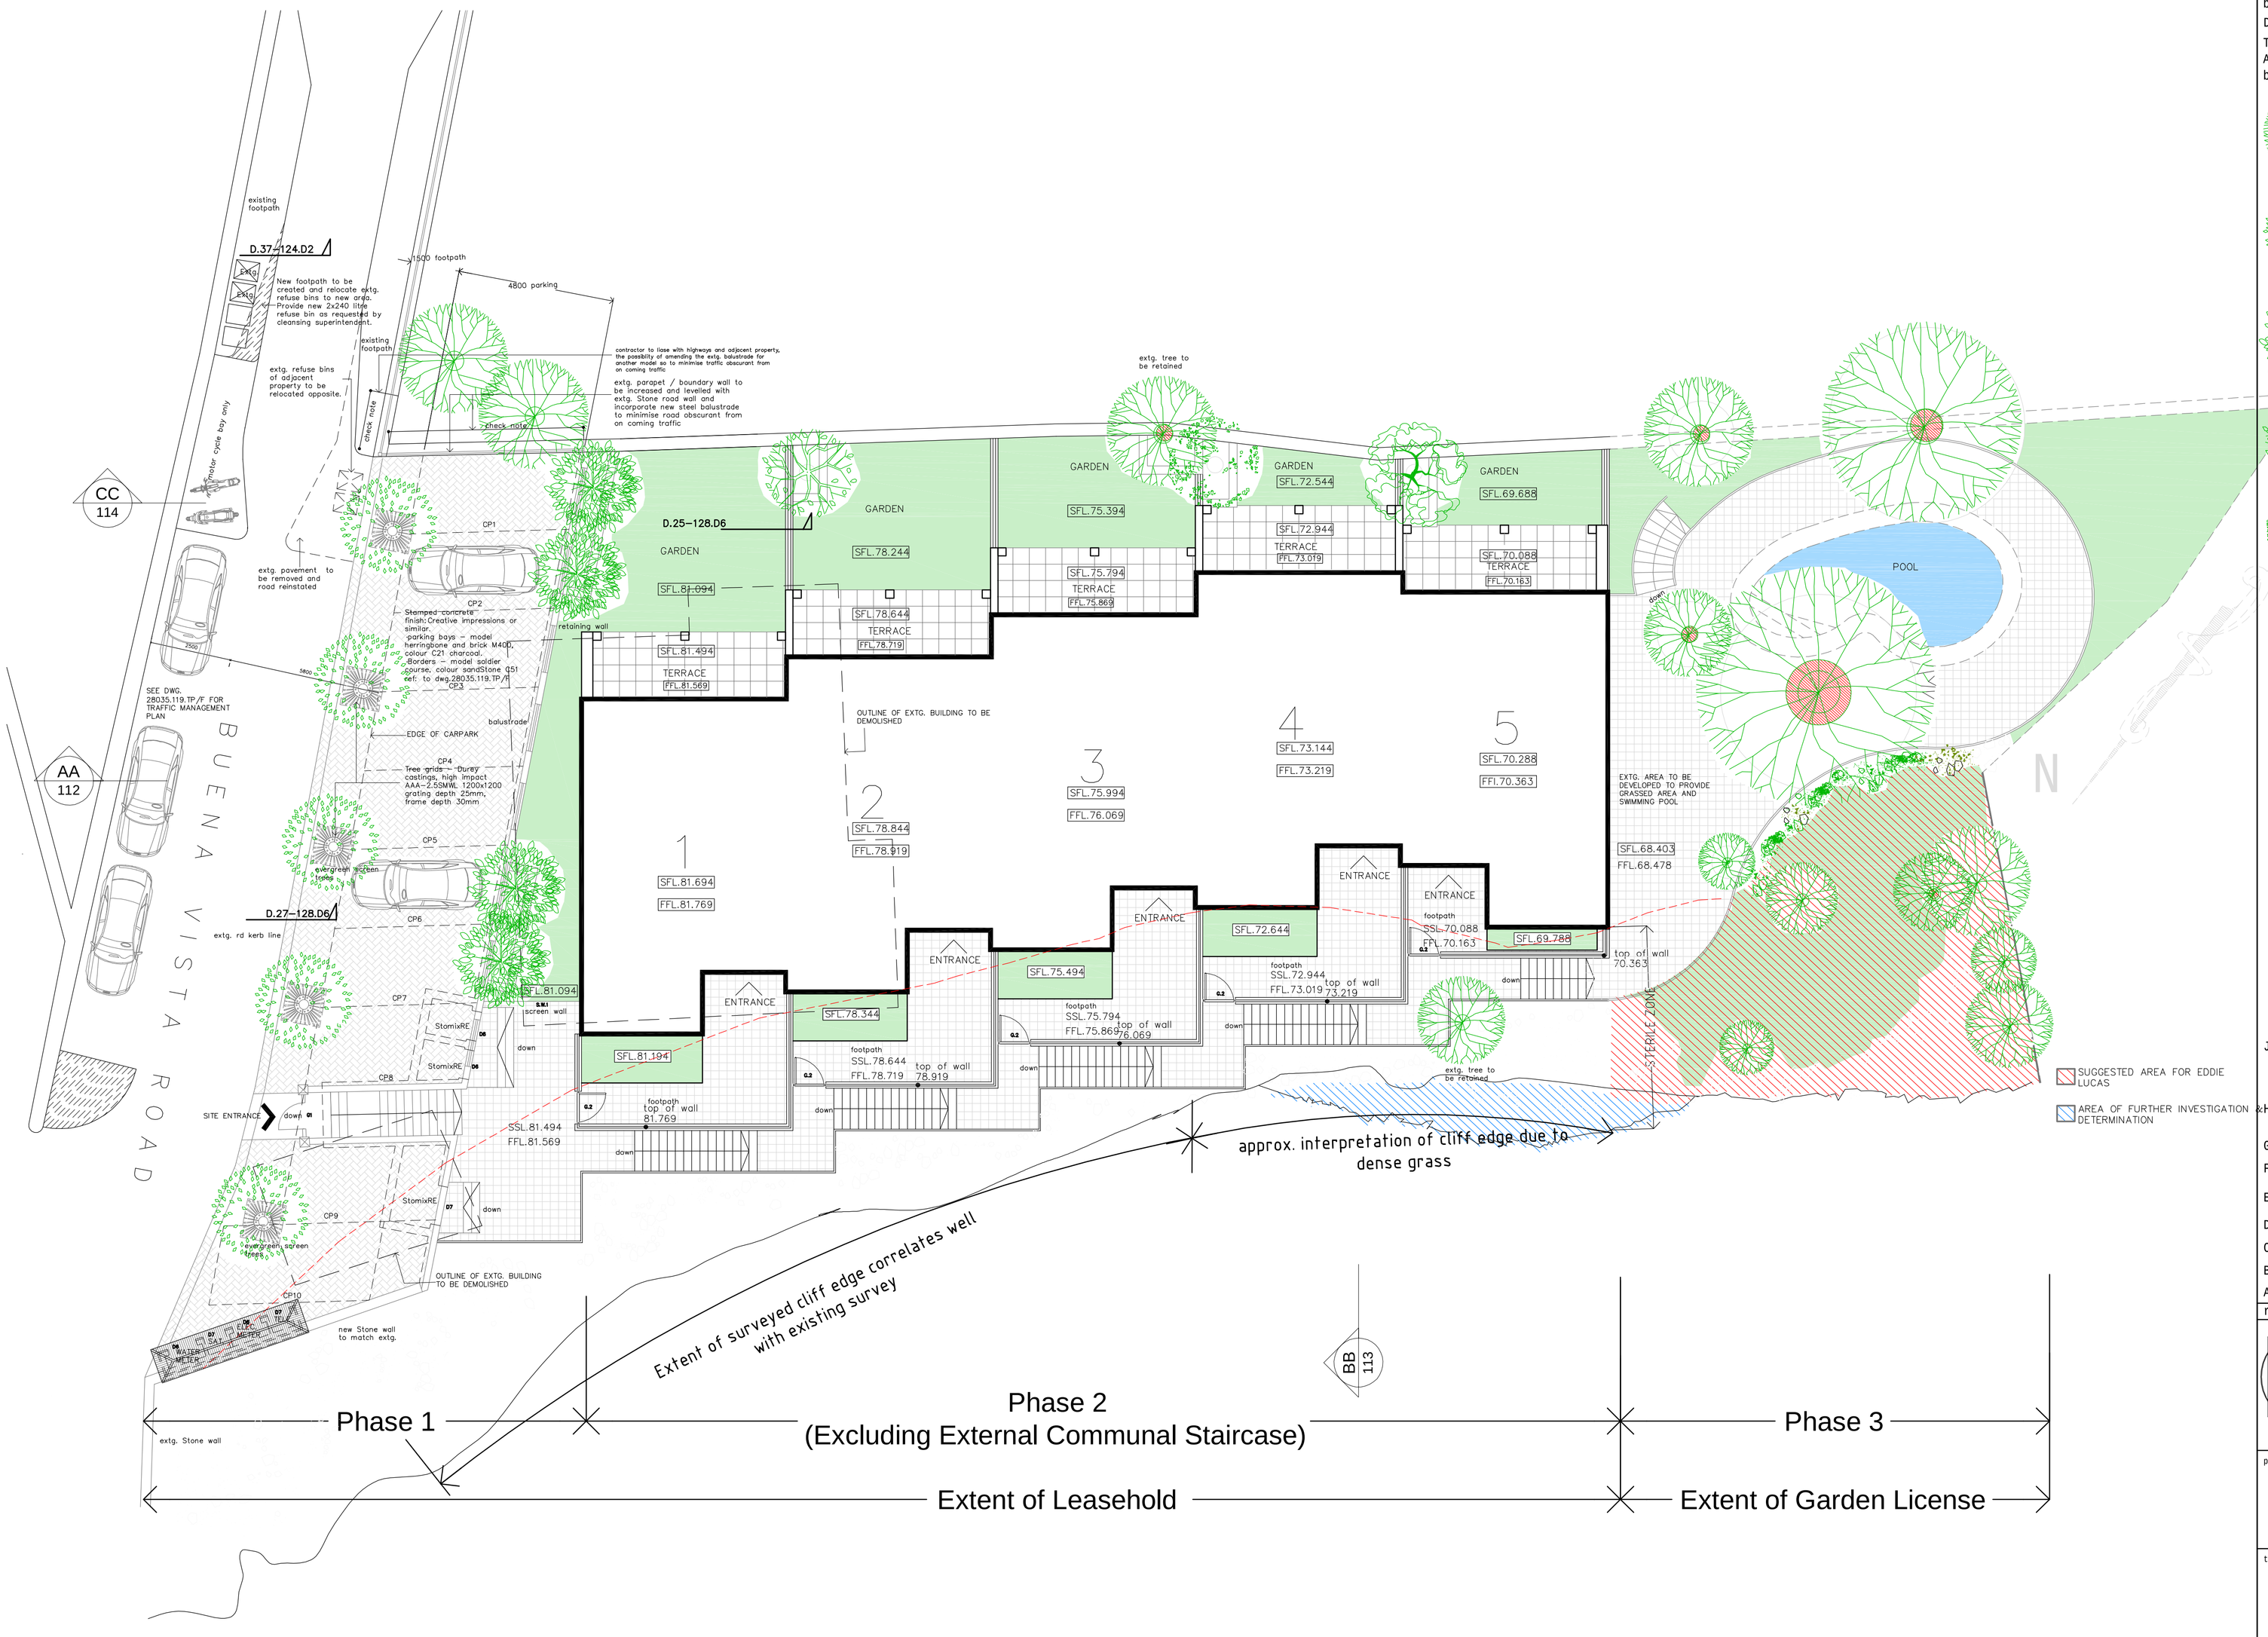

notes

This drawing is the copyright and property of AKS Architects and Engineers Ltd. It must not be copied or published without written consent.

Do not scale from this drawing.

Tree Legend:
All as recommended by Gohns, minimun height between 2-3m.

Extg. trees tp be pruned if necessary.

5x Laurel Sweet Bay Tree – Laurus Nobilis

4x Nettle Tree – Celtis Australis

1x Laurustinus tree – Viburnum Tinus

1x Bauhinia species (type available)

1x False Pepper tree – Schinus Terebinthifolius.

External ceramic non-slippery tiles laid at 90°

External Landscape. – all rear gardens to be planted with turfgrass – St. Augustine or similar.

rev	date	description
J	09.10	issued for construction
&H	01.10	water meter relocated to boundary wall as per AquaGib recommendations with associated works
G	11.09	issued to site
F	09.09	cliff edge re-surveyed
E	07.09	issued to Technical Service
D	06.09	cliff edge re-surveyed
C	04.09	levels revised
B	04.09	levels revised
A	08.08	revised layouts for planning

AKS
ARCHITECTS
& ENGINEERS
P.O. Box 855, Gibraltar
Tel: (+350) 73260 Fax:(+350) 74739 Email: mail@aks.gi

project
Buena Vista Mews
2 Buena Vista Road

title
Site Layout

scale
1:100

drw
DJR

chk
DJR/ASLT

AKS drawing number
A28035.100SL

Rev.
J

Date
21.08.08